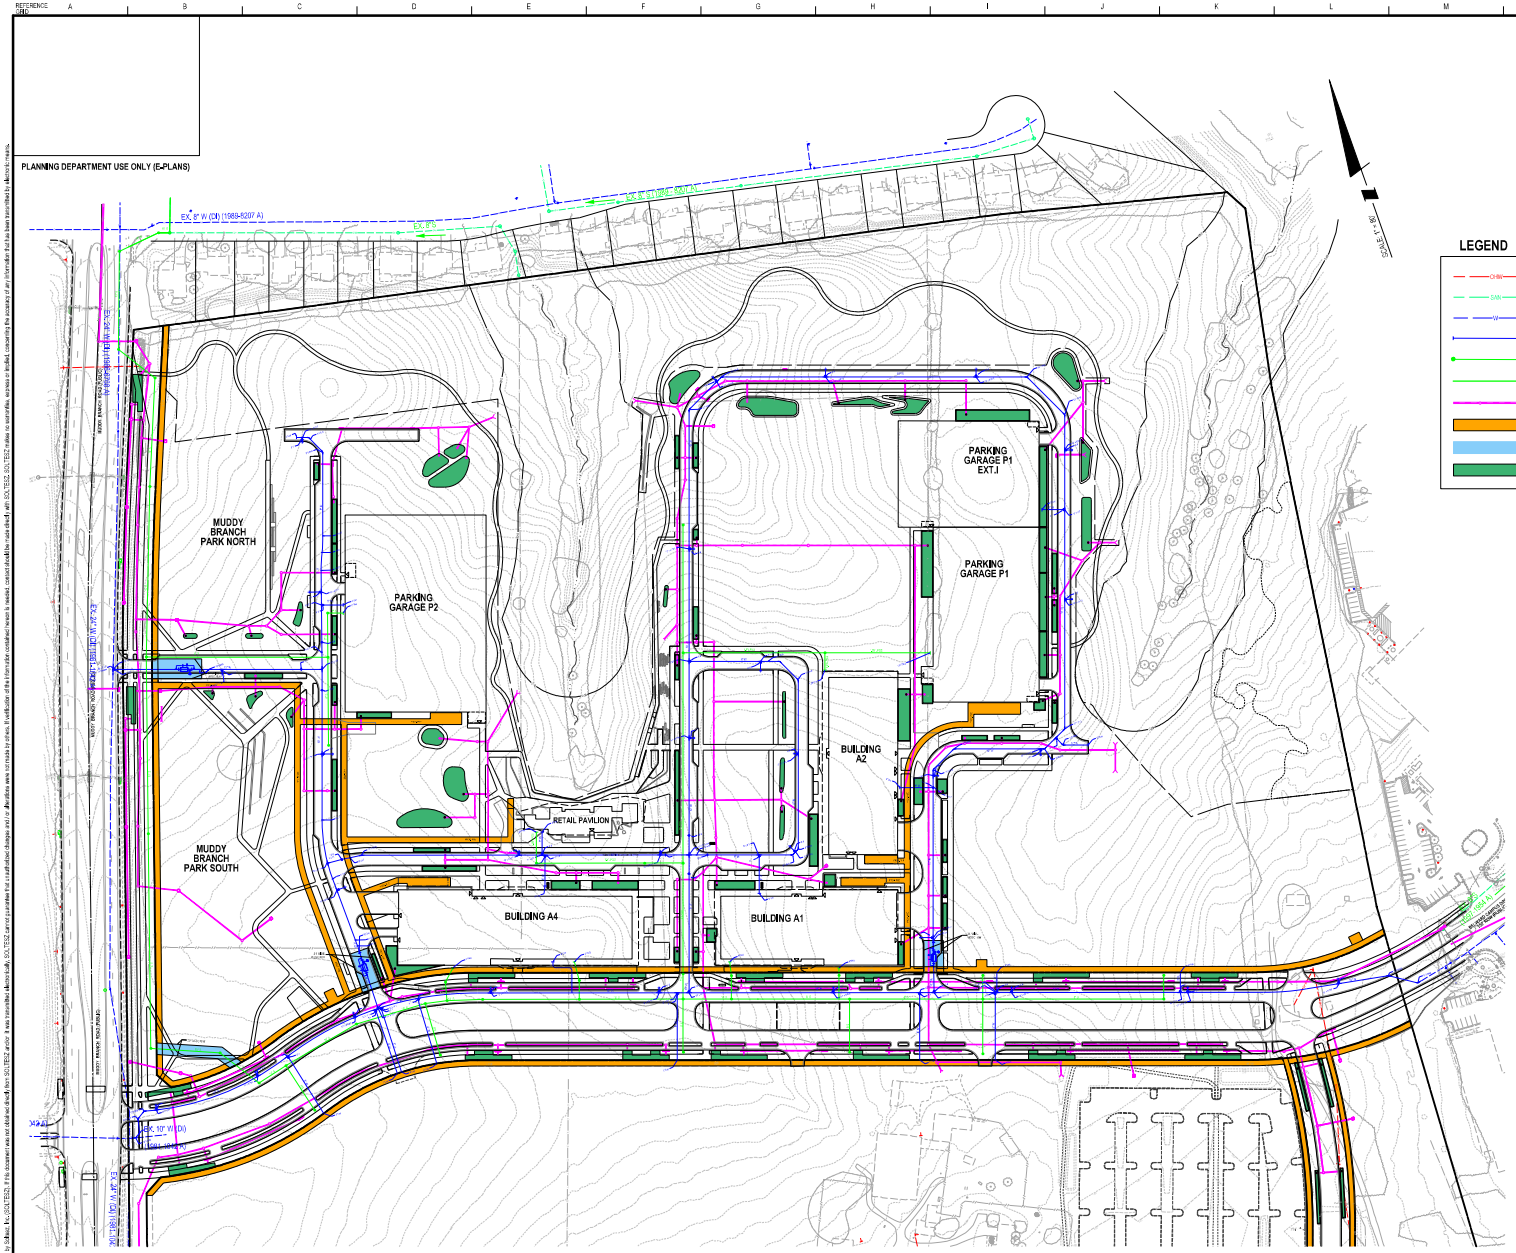


SOLTESZ, INC.
ROCKVILLE OFFICE
2 Research Place, Suite 100
Rockville, MD 20850
P: 301.948.2750 F: 301.948.9067
www.soltesz.com
Engineering
Surveying
Planning
Environmental Sciences

NO. REVISIONS BY DATE

MISS UTILITY NOTE

INFORMATION CONCERNING EXISTING UNDERGROUND UTILITIES WAS OBTAINED FROM AVAILABLE RECORDS. THE CONTRACTOR MUST DETERMINE THE EXACT LOCATION AND ELEVATION OF ALL EXISTING UTILITIES AND UTILITY CROSSINGS BY DIGGING TEST PITS BY HAND AT LEAST 5 FEET AHEAD OF THE TRENCHING MACHINE. CONTACT "MISS UTILITY" (1-800-257-7777) AT LEAST 48 HOURS PRIOR TO THE START OF EXCAVATION. IF CLEARANCES ARE LESS THAN SHOWN ON THESE PLANS OR FAILURE TO INDICATE, WHERE NONE ARE, CONTACT THE OWNERS AND THE UTILITY COMPANY IMMEDIATELY. IF CLEARANCES ARE FOUND TO BE UNACCEPTABLE (LESS THAN NOTED) NOTIFY ENGINEER PRIOR TO BEGINNING TO INSTALL.

OWNER / DEVELOPER / APPLICANT

TRAMMELL CROW COMPANY
888 16TH STREET NW
SUITE 50
WASHINGTON DC, 20006

202-207-1026
BILL BREWER

COLOR CODED UTILITY EXHIBIT

SITE PLAN #820220250
BELWARD CAMPUS - PARCEL A & BELWARD CAMPUS DRIVE
8TH ELECTION DISTRICT, MONTGOMERY COUNTY, MARYLAND

| | |
|---|---|
| TAX MAP: FS31 | ZONING CATEGORY: LCCUD (H-160') |
| WSSC 200' SHEET: 220NW10, 220NW14 | |
| BRL DATED: HORIZONTAL: 08/01/2029 VERTICAL: NAVD88/2011 | |
| 1" = 60' | DATE: 3/17/2023 |
| SHEET: 1 OF 1 | DESIGNED: SC DRAWN BY: GMM CHECKED: JS QA/QC REVIEWED: VS/NCS |
| PROJECT NO.: 14231-16-00 | |

The style of this drawing document was prepared by Soltesz, Inc. (SOLTESZ). If this document was not obtained directly from SOLTESZ and/or it was transmitted electronically, SOLTESZ cannot guarantee the unaltered image and/or all attributes were accurately transferred. Any reuse/modification of the information contained herein is needed, consult directly the most recent, with SOLTESZ. SOLTESZ makes no warranties, expressed or implied, concerning the accuracy of any information that has been transmitted by electronic means.

Q:\14231\16\00\Exhibits\Exhibits\Color Coded Utility Exhibit.TBA.PTB.<0.00>20250.Lwt Scale=80.0000 in / in, User=JSchwartz, PLTdrv=SPDF_Grey_150.pltcfg, PenWt=TEXT_FULL.plt, 3/17/2023 4:03:59 PM